
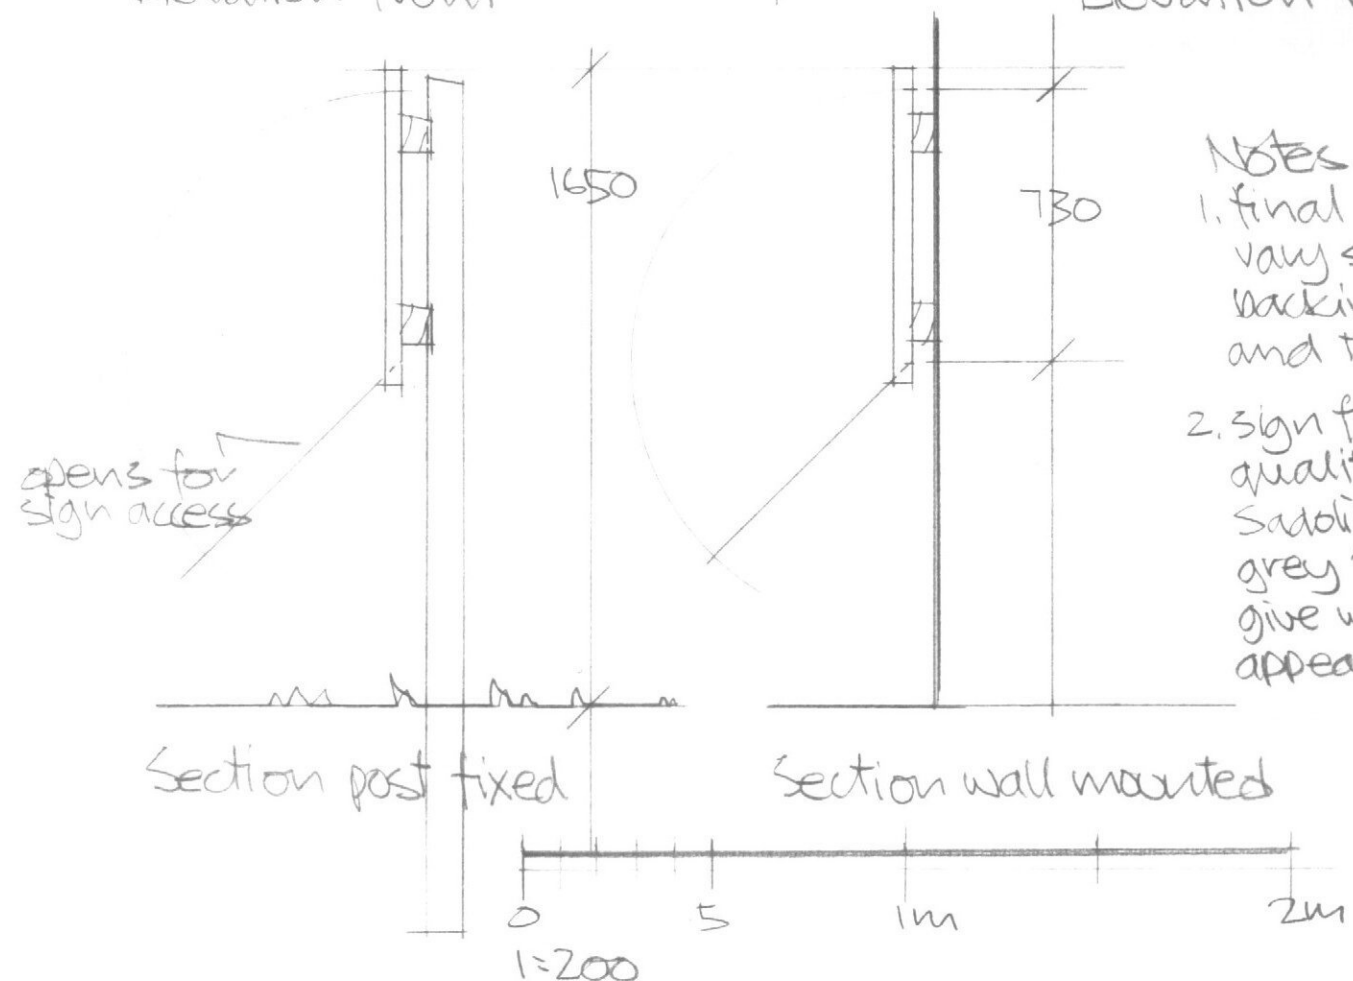


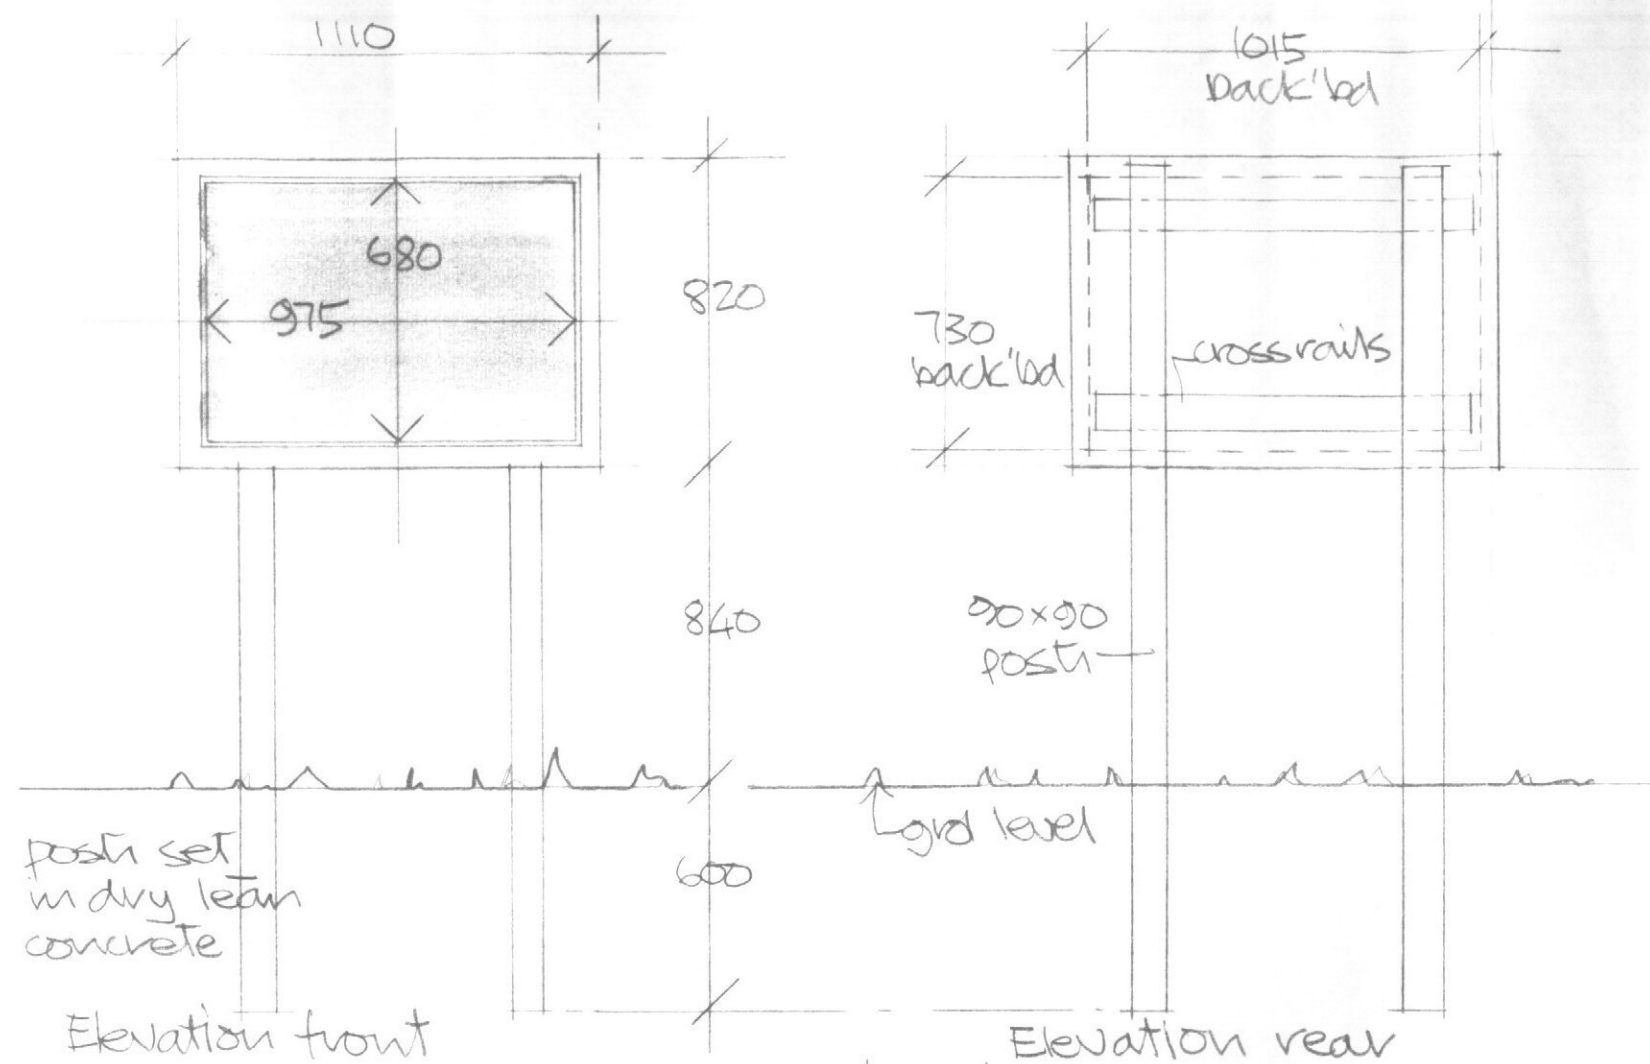

Notes


1. final sign frame dims can vary slightly to suit final sign backing material, polycarb, sizes and thickness
2. sign frame in hardwood or good quality redwood treated in Sadolin Classic timber treatment grey 'Dover grey' or 'Woodnutt' to give weathered hardwood appearance

ORIGINAL

MEDWAY

10 JAN 2008

RECEIVED

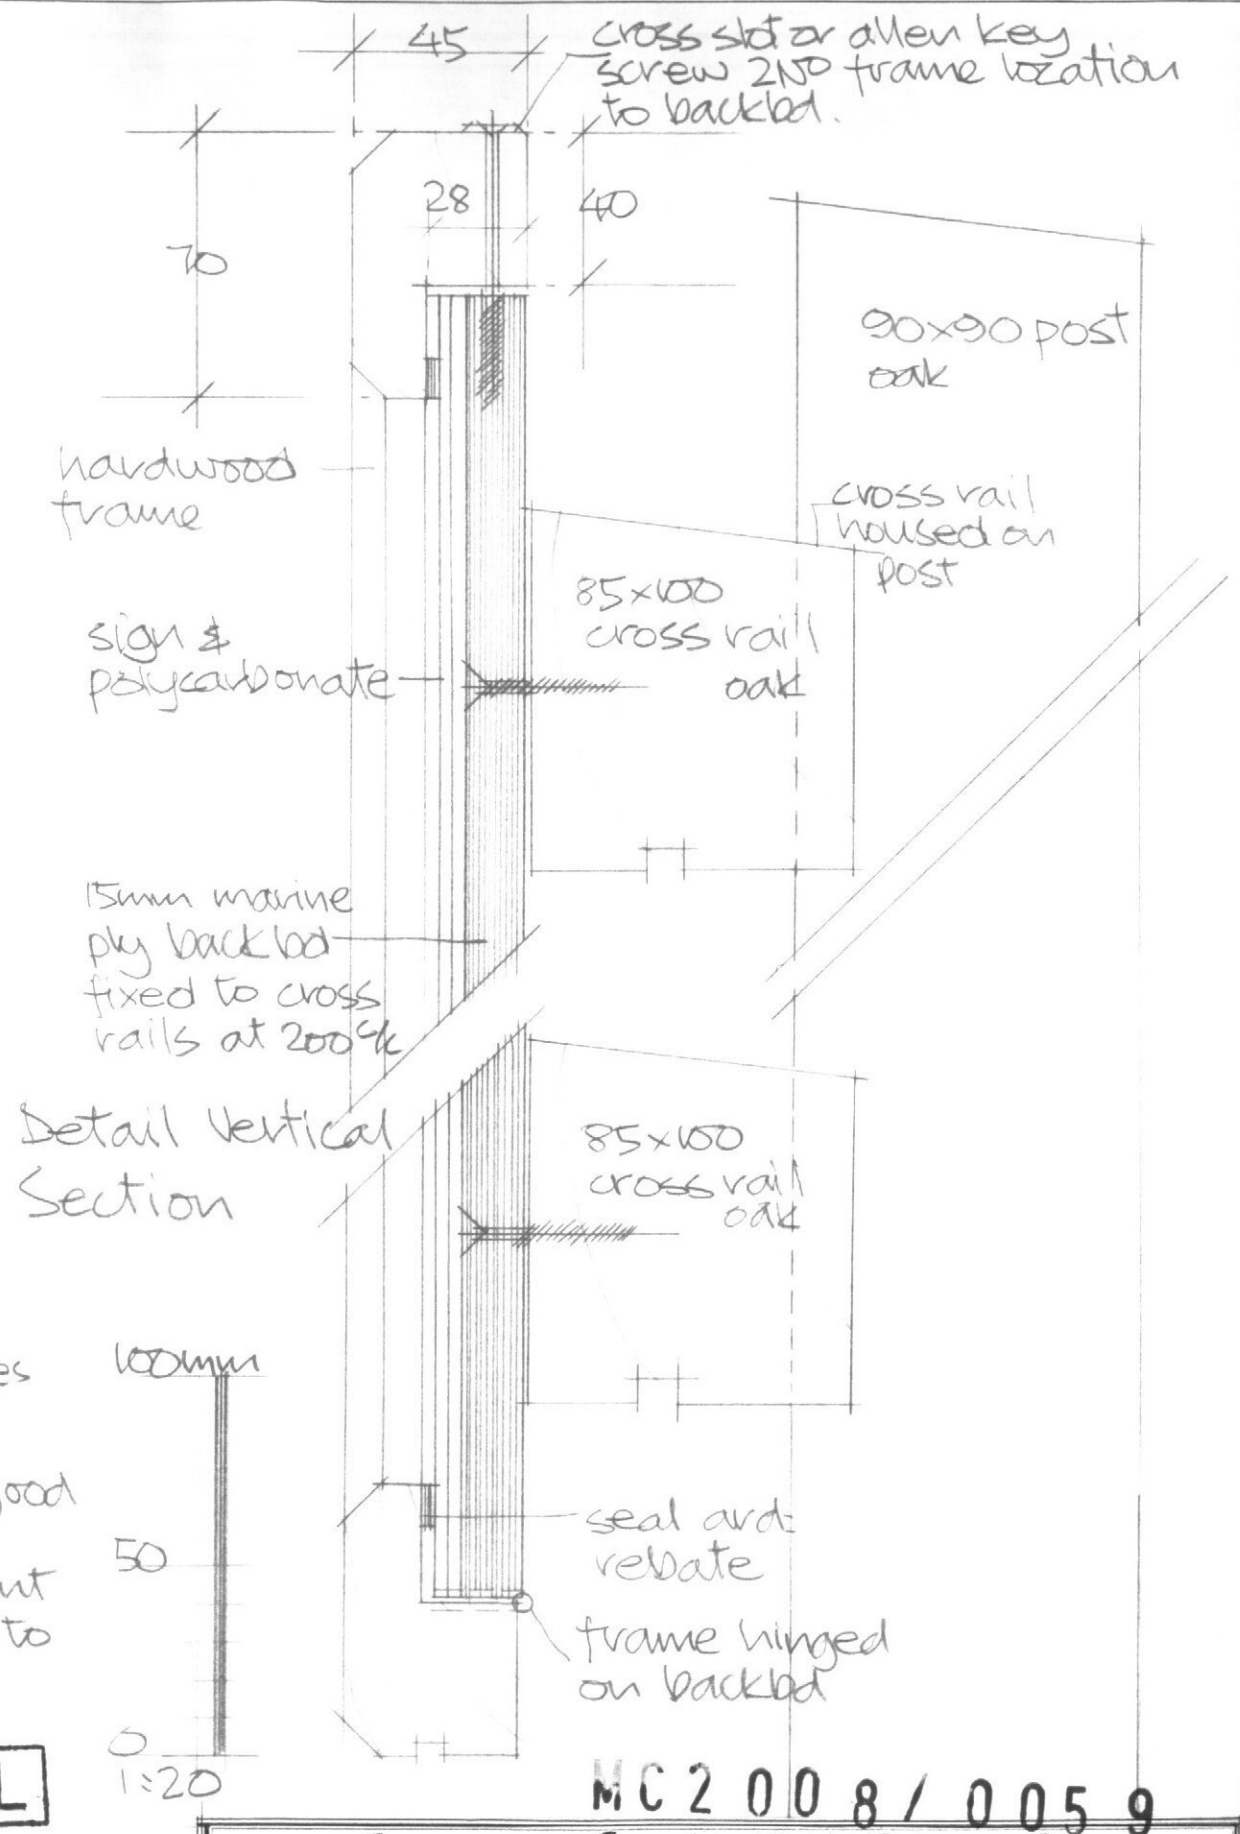

MC 2 0 0 8 / 0 0 5 9

Medway Historical Ordnance

Proposed Heritage Trail sign housing frame and supports. [Scales 1:200 & 1:20]
 Sheet 5 of 5
 9/07 15